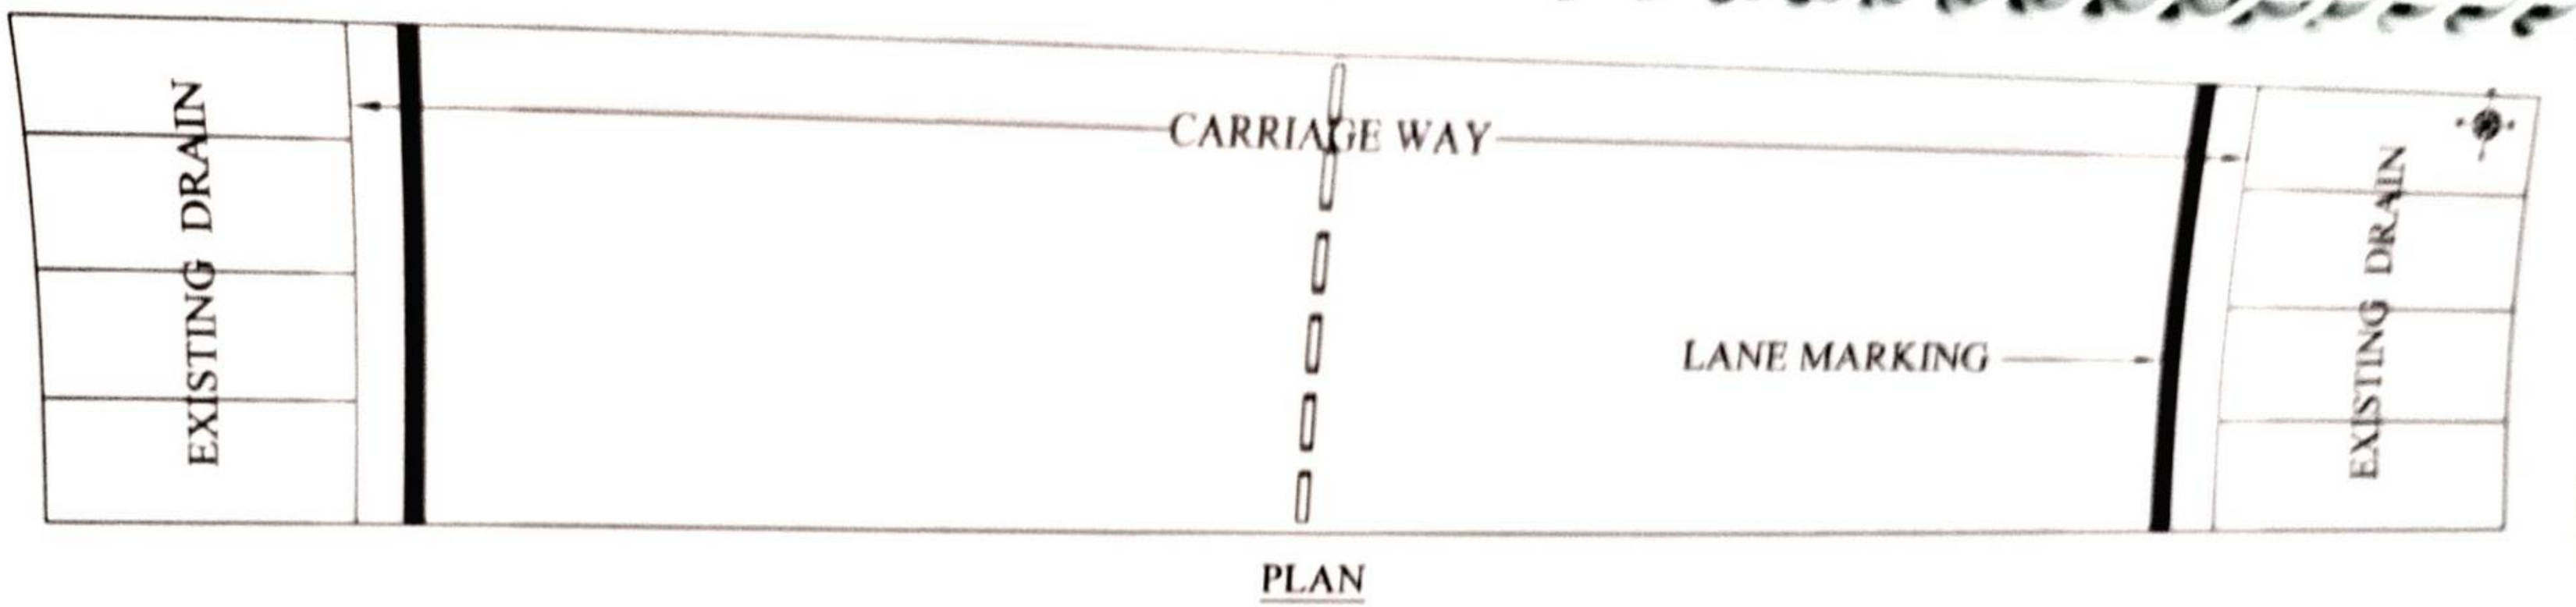

PLAN

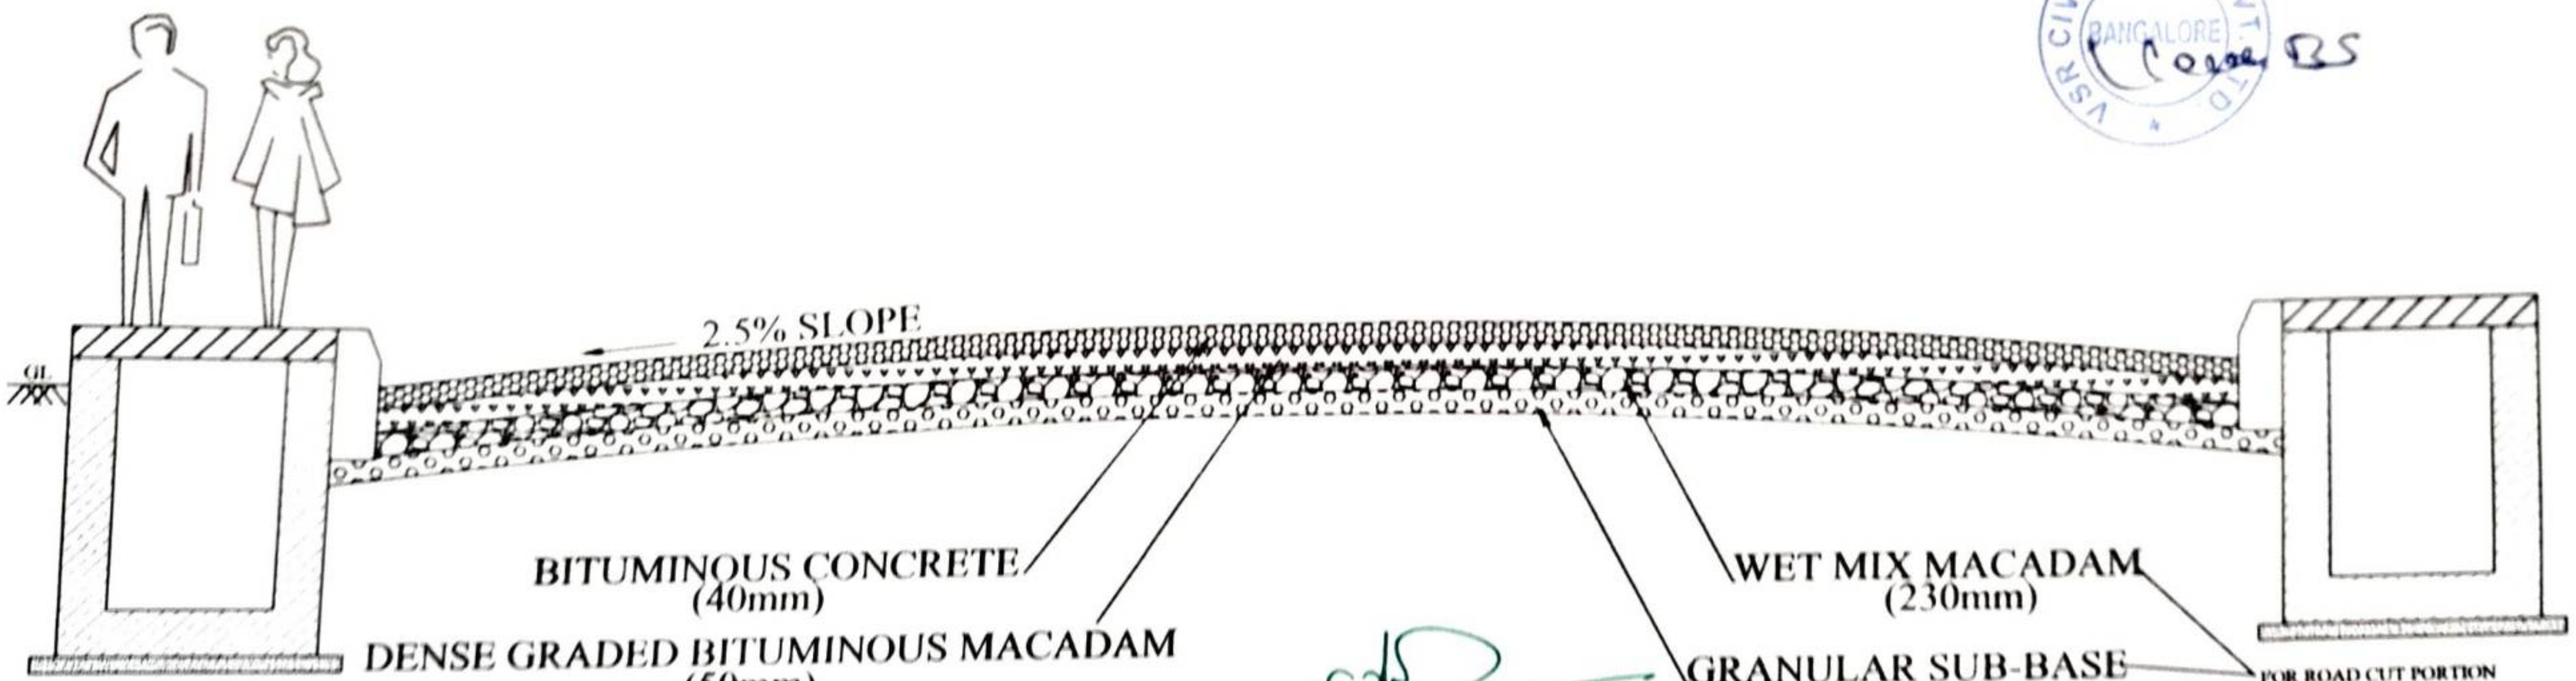

PROPOSED TYPICAL CROSS SECTION OF ASHALT ROAD

Scanned by TapScanner

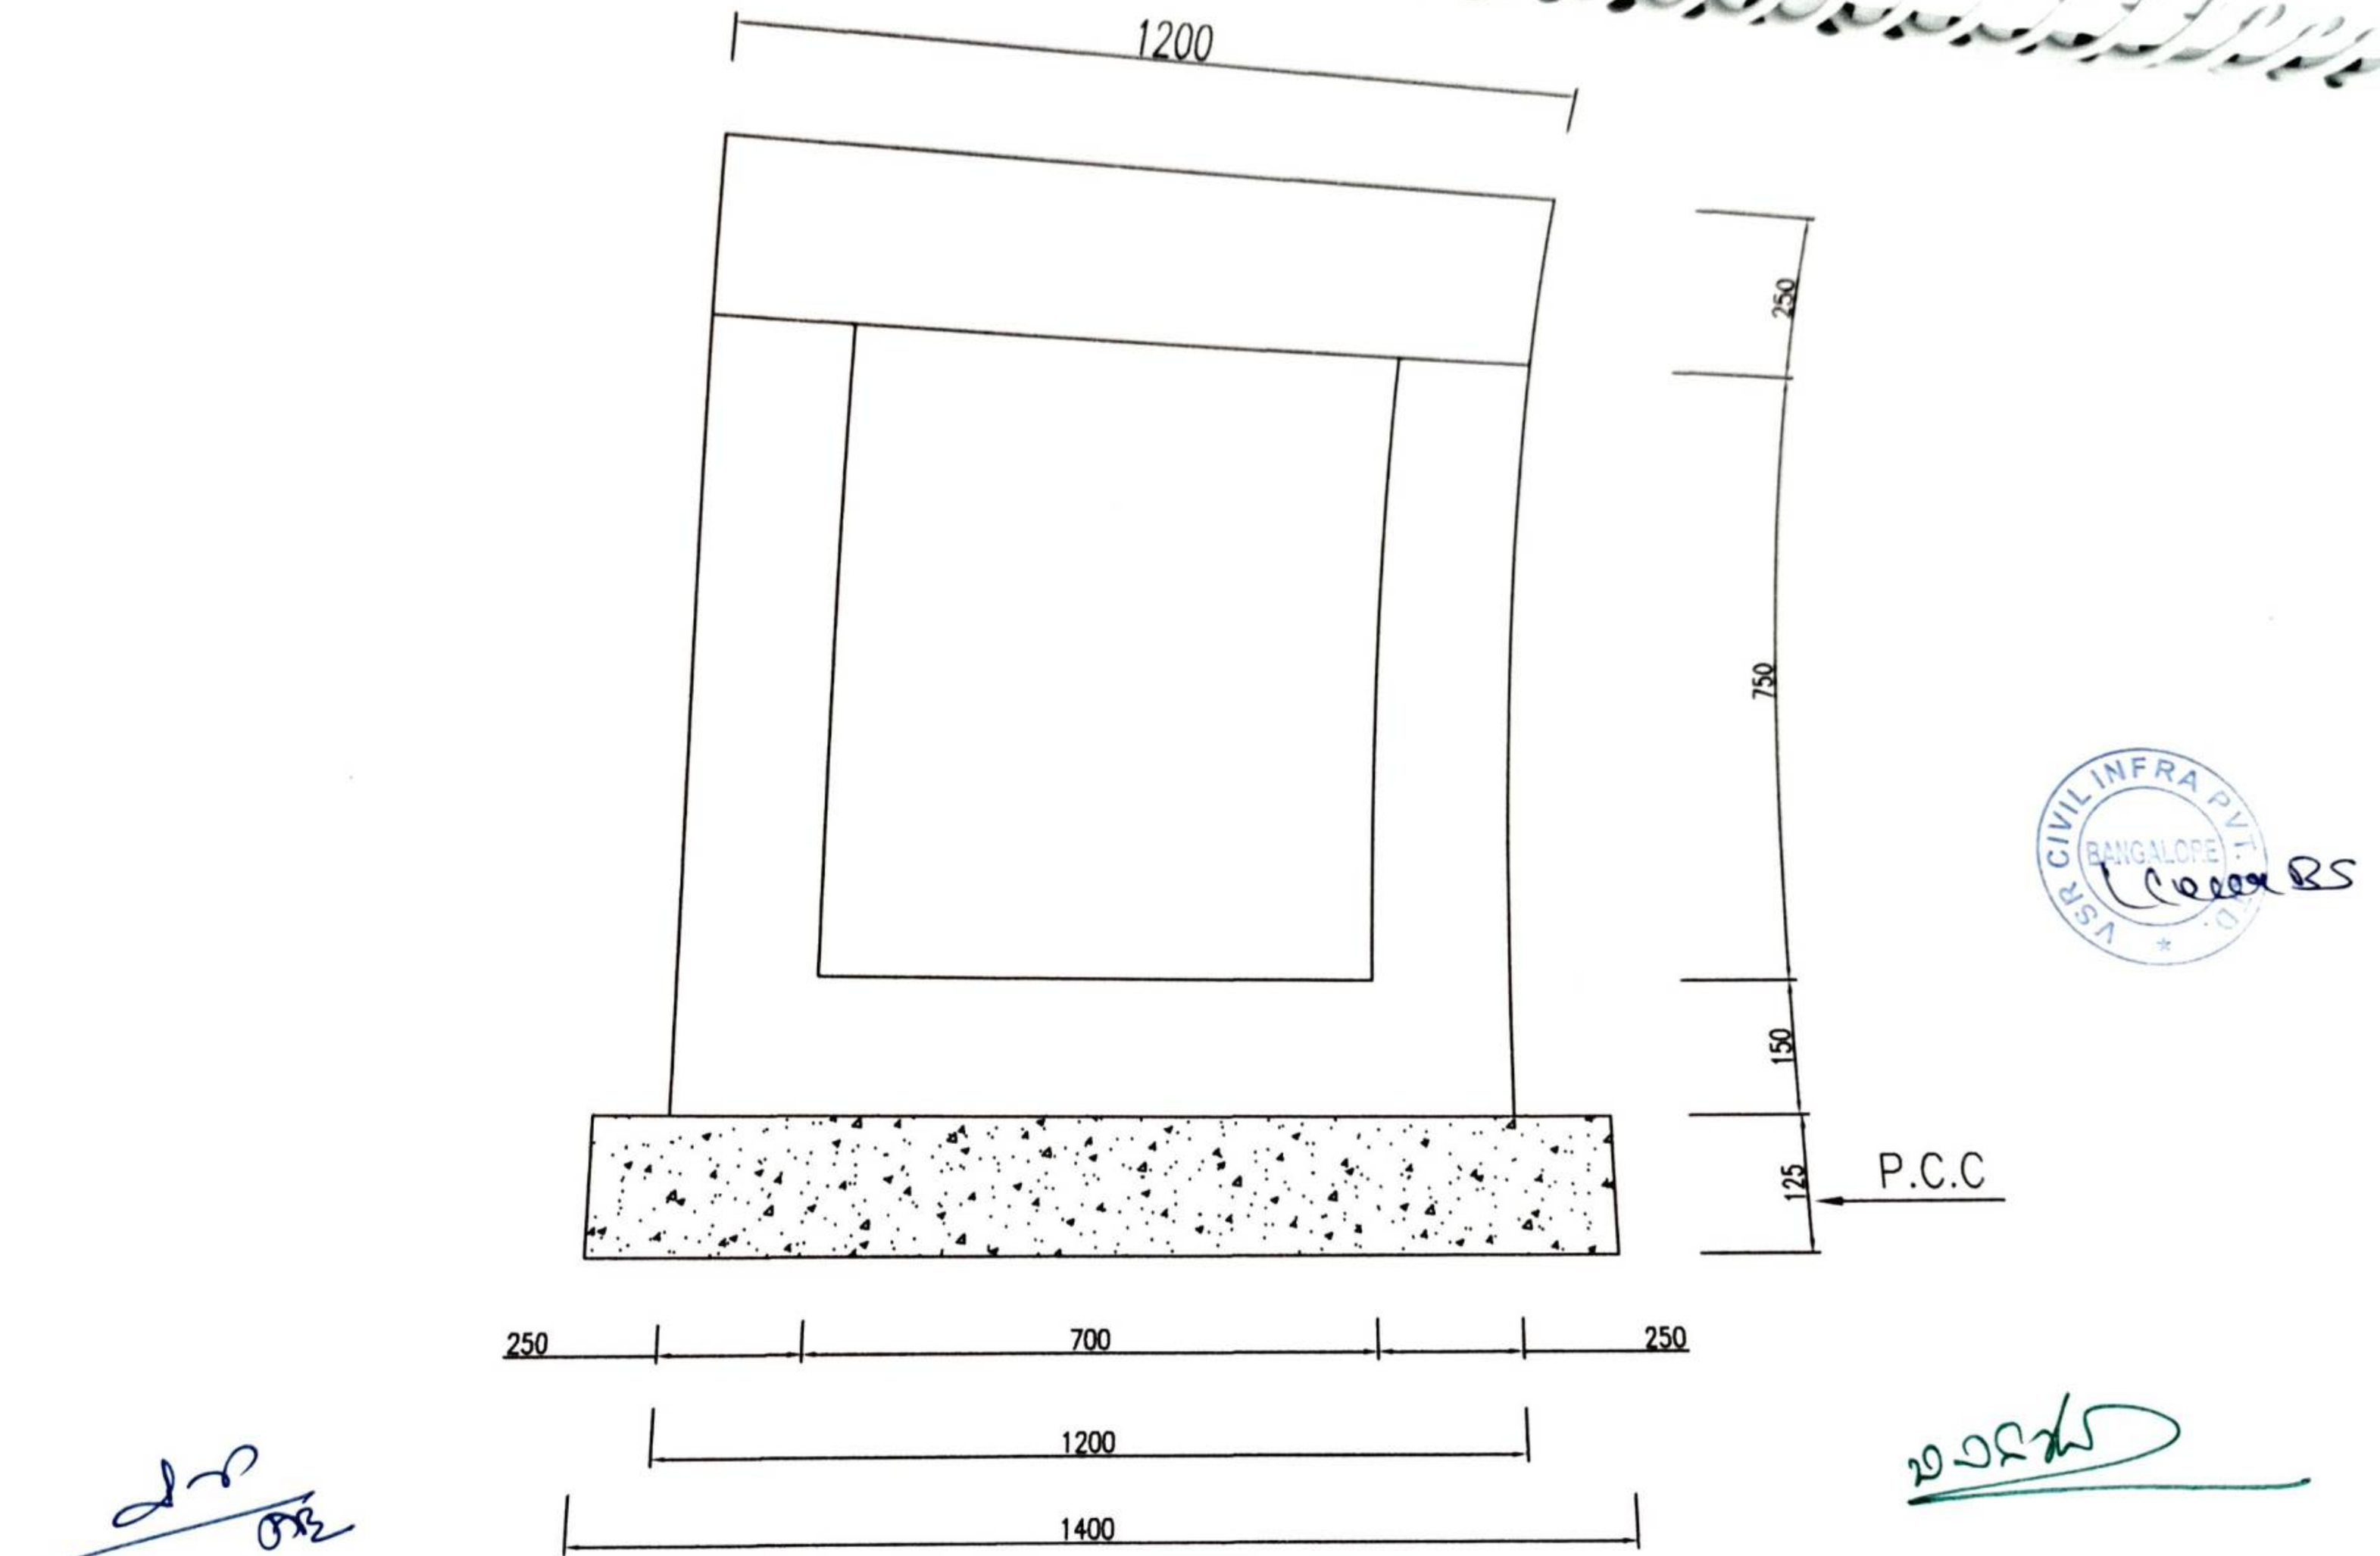

R.C.C BOX CULVERT CONCRETE DETAILS

Scanned by TapScanner

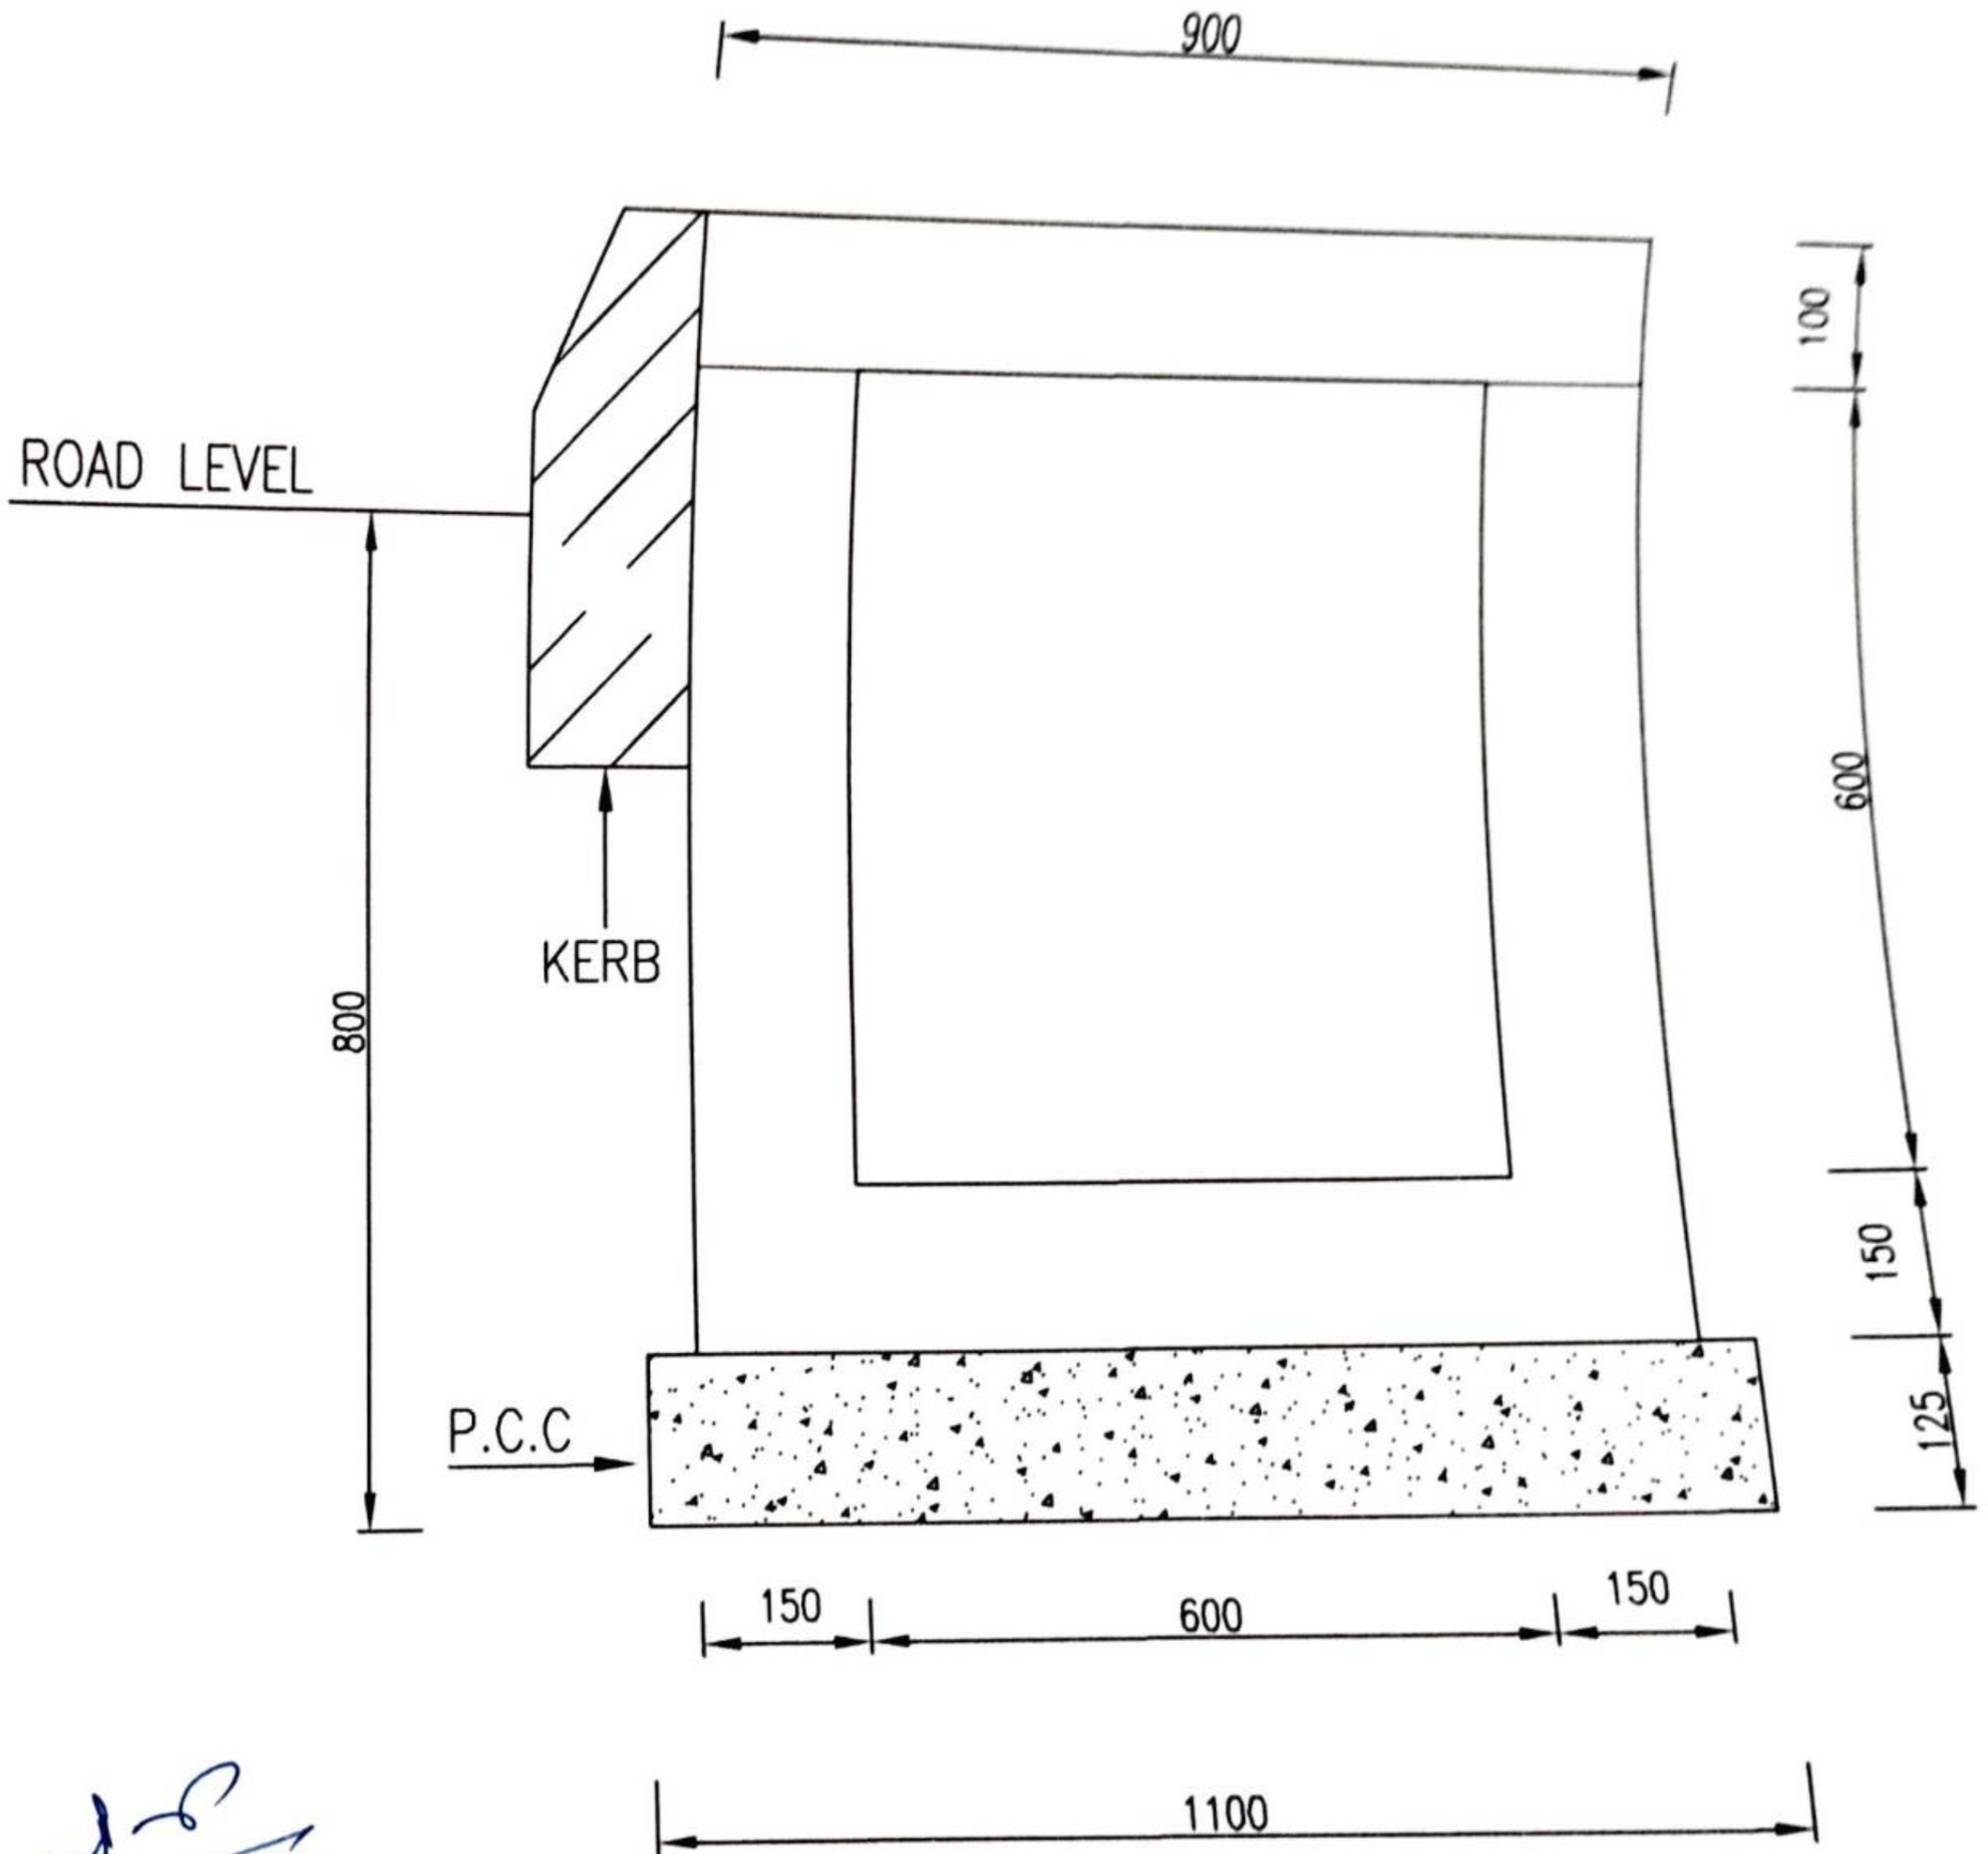

R.C.C U-SHAPE DRAIN DETAILS

Scanned by TapScanner